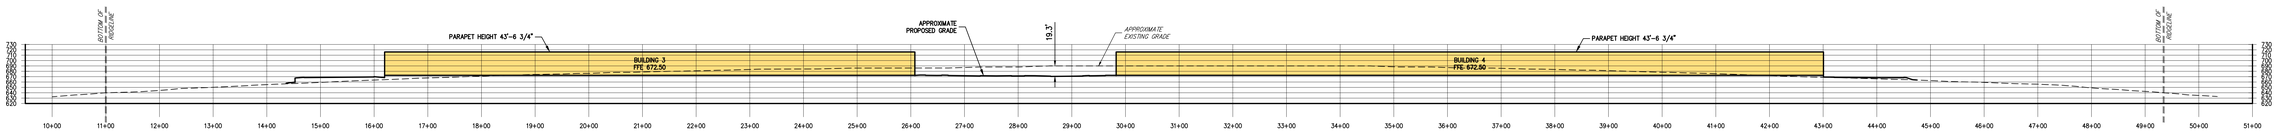

SECTION 'B'–'B'

HORIZONTAL SCALE: 1" = 100'
VERTICAL SCALE: 1" = 100'

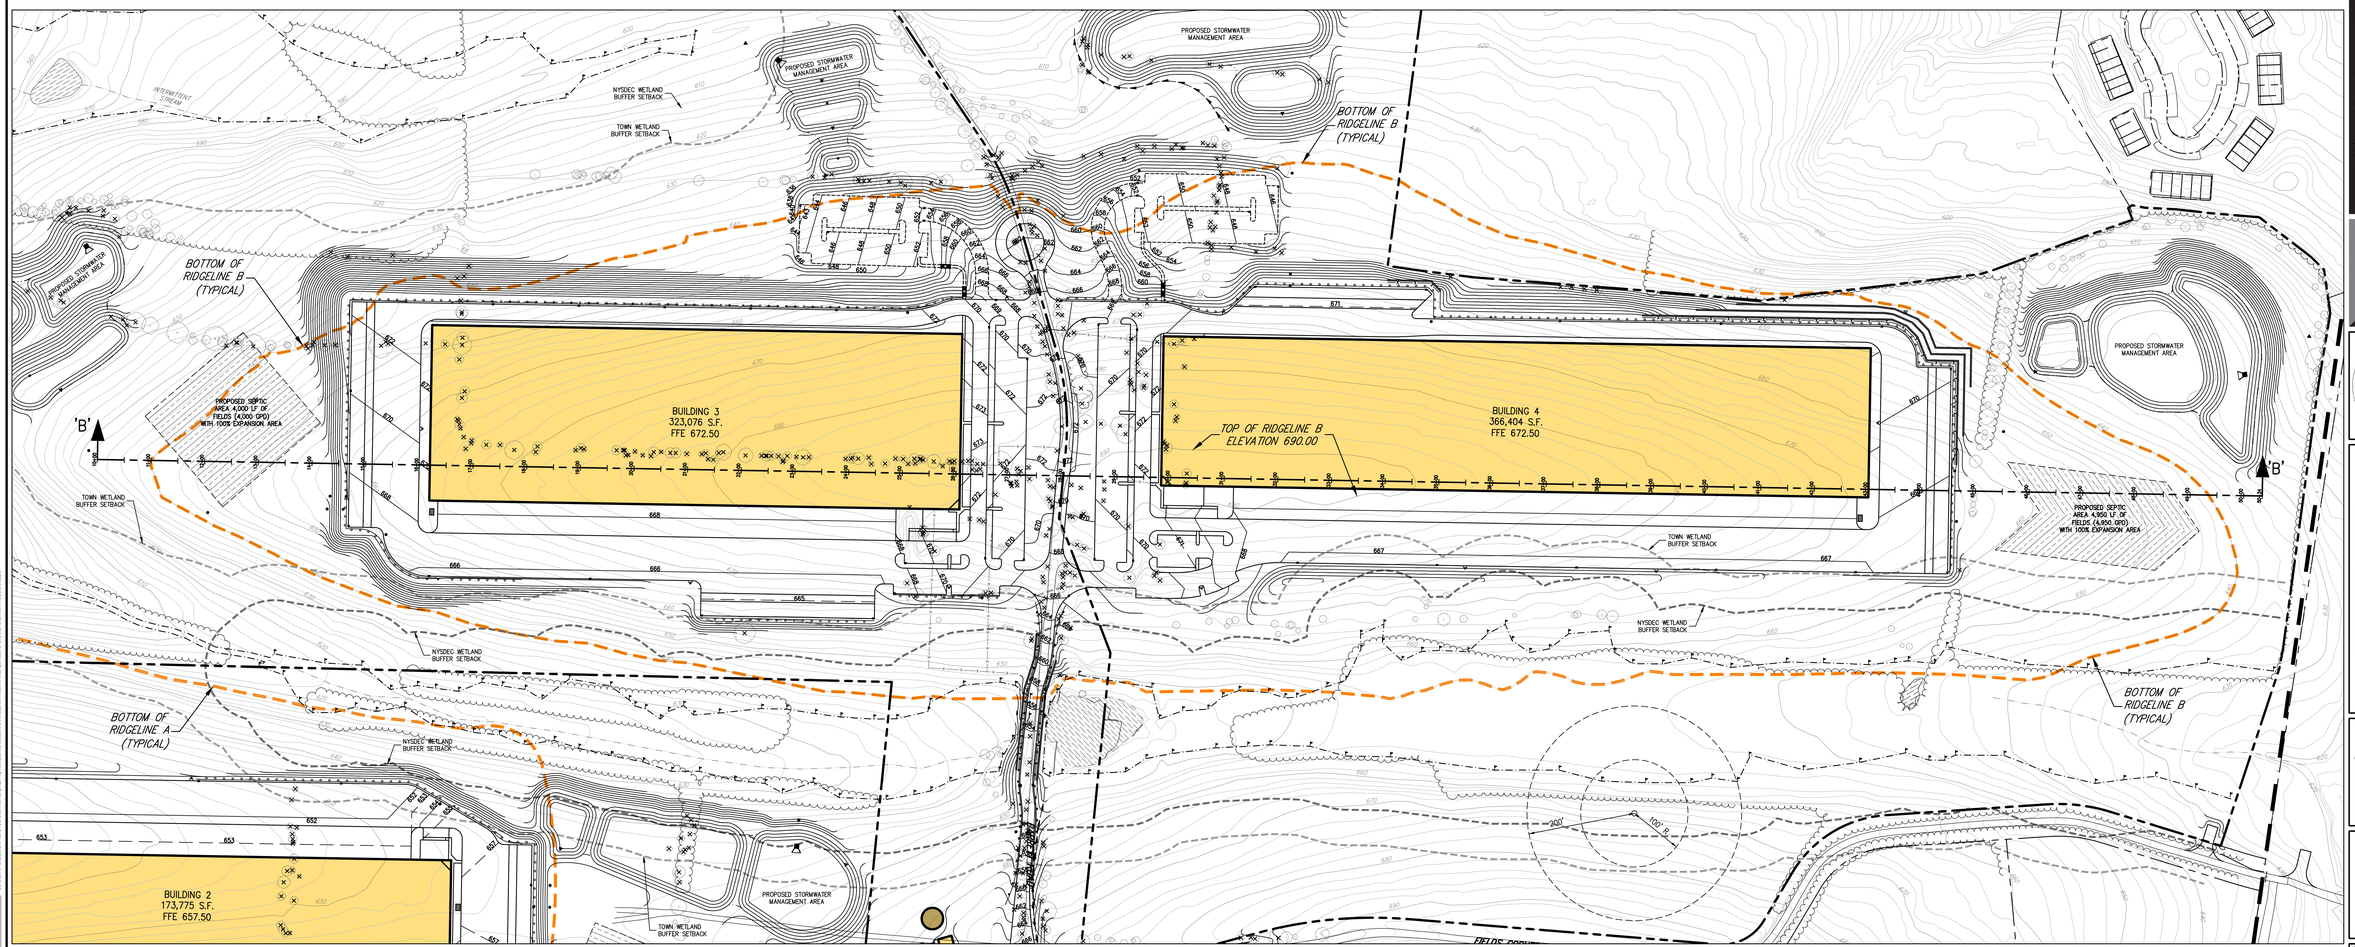

PLAN VIEW

SCALE: 1" = 100'

No.	Revision	Date	By
1.	DES COMPLETENESS SUBMISSION	05/11/2018	KRM

Previous Editions Obsolete

APPLICANT/OWNER:

PUTNAM SEABURY PARTNERS, L.P.
287 KING STREET
CHAPPAQUA, NY 10514

JMC Planning, Engineering, Landscape Architecture & Land Surveying, PLLC
JMC Site Development Consultants, LLC
John Meyer Consulting, Inc.
120 BEDFORD ROAD • ARMONK, NY 10504
voice 914.273.5225 • fax 914.273.2102
www.jmcpllc.com

JMC

RIDGELINE CROSS SECTION 'B'-'B'

NORTHEAST INTERSTATE LOGISTICS CENTER
NY 312 & PUGSLEY ROAD
TOWN OF SOUTHEAST, NEW YORK

ANY ALTERATION OF PLANS, SPECIFICATIONS, PLATS AND REPORTS BEARING THE SEAL OF A LICENSED PROFESSIONAL ENGINEER OR LICENSED LAND SURVEYOR IS A VIOLATION OF SECTION 7209 OF THE NEW YORK STATE EDUCATION LAW, EXCEPT AS PROVIDED FOR BY SECTION 7209, SUBSECTION 2.

Drawn:	KRM
Approved:	RJP
Scale:	1" = 100'
Date:	11/06/2017
Project No:	14012
NNO-SCONE	SECTION-B
	^_SECTION.scr
Drawing No:	C-212

NOT FOR CONSTRUCTION

COPYRIGHT © by JMC. All rights reserved. No part of this document may be reproduced, stored in a retrieval system, or transmitted, in any form or by means, electronic, mechanical, photocopying, recording or otherwise, without the prior written permission of JMC PLANNING, ENGINEERING, LANDSCAPE ARCHITECTURE & LAND SURVEYING, PLLC, JMC SITE DEVELOPMENT CONSULTANTS, LLC, JOHN MEYER CONSULTING, INC. Any unauthorized reproduction or use is prohibited and will be subject to a civil suit for damages and criminal prosecution.