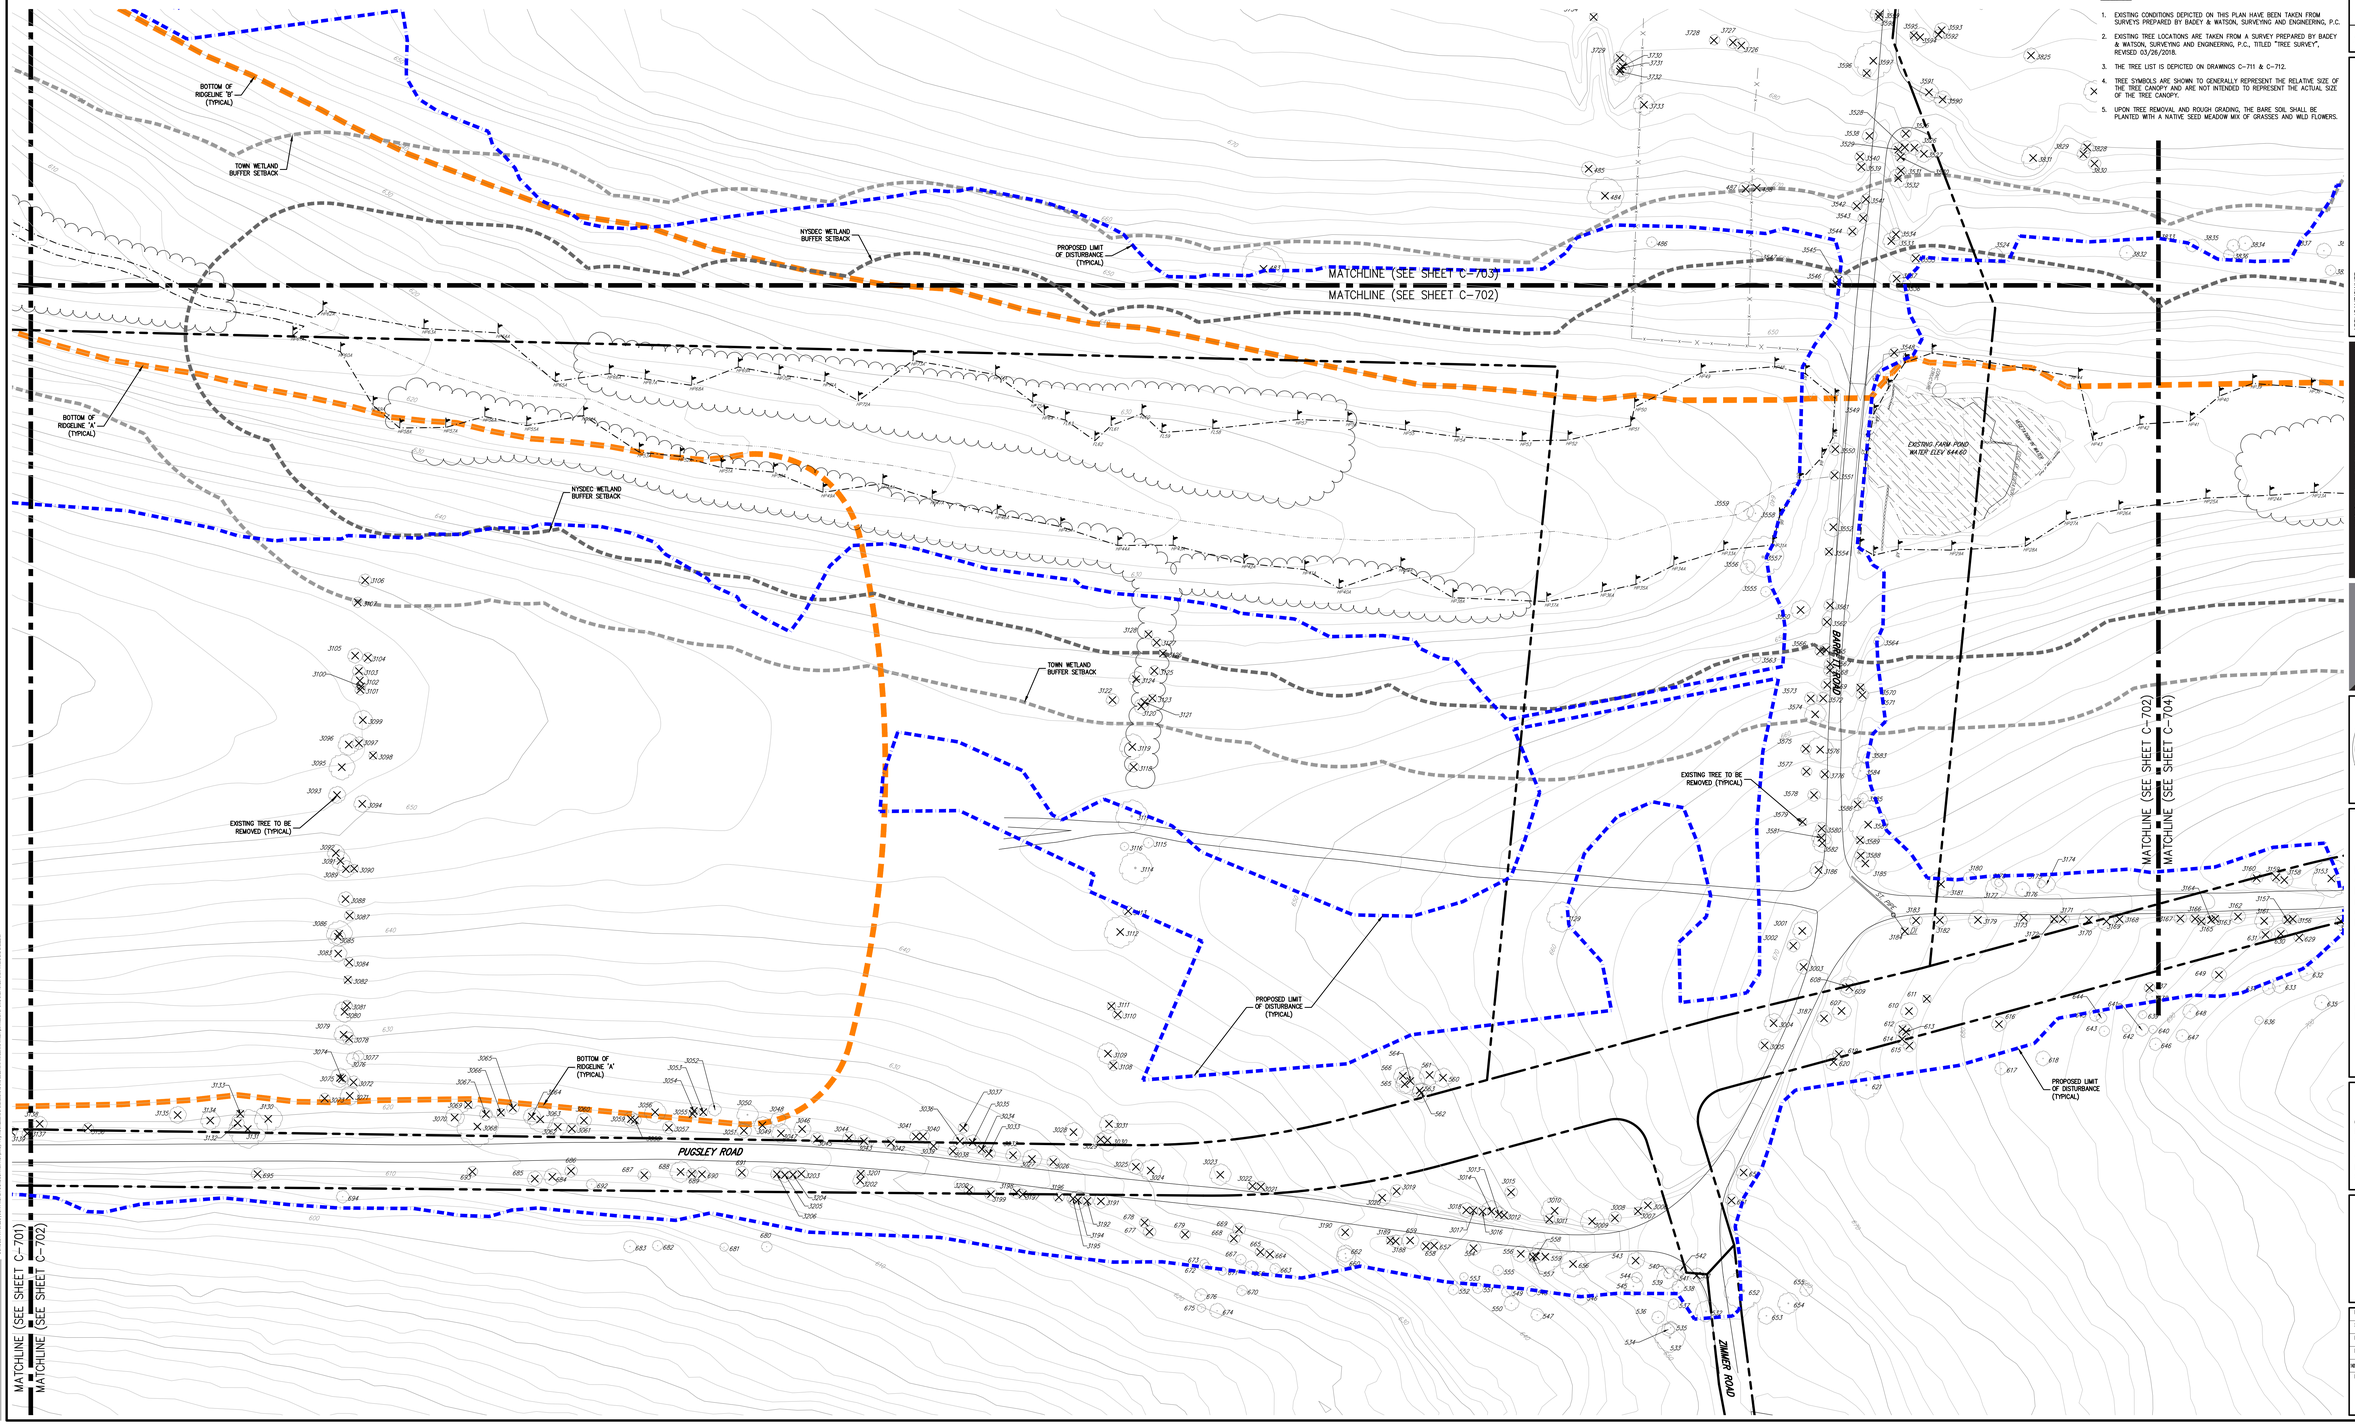

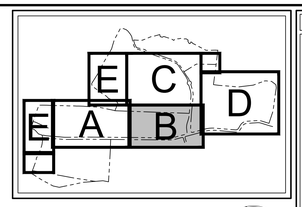

KEY MAP
SCALE: 1" = 1,500'

GRAPHIC SCALE
50 0 25 50 100 200
(IN FEET)
1 inch = 50 ft.

LEGEND

- EXISTING/PROPOSED PROPERTY LINE
- PROPOSED SUBDIVISION LINE
- ADJACENT PROPERTY LINE
- WLF-43 WLF-44 WLF-45 — EXISTING WETLAND LINE AND DELINEATION
- EXISTING NYSDEC WETLAND BUFFER
- EXISTING TOWN WETLAND BUFFER
- EXISTING BUILDING LINE
- EXISTING PAVEMENT EDGE
- EXISTING CURB LINE
- 630 — EXISTING CONTOUR
- 630 — EXISTING INDEX CONTOUR
- EXISTING STONE WALL
- EXISTING GUIDE RAIL
- EXISTING FENCE
- 710 M — EXISTING TREE AND TAG NUMBER
- 710 M — EXISTING TREE TO BE REMOVED
- APPROXIMATE EXISTING TREE LINE
- EXISTING PAINT
- 36" RCP — EXISTING STORM DRAIN LINE AND SIZE
- EXISTING OVERHEAD WIRES
- EXISTING UTILITY POLE
- BOTTOM OF RIDGELINE
- PROPOSED LIMIT OF DISTURBANCE

NOTES:

1. EXISTING CONDITIONS DEPICTED ON THIS PLAN HAVE BEEN TAKEN FROM SURVEYS PREPARED BY BADEY & WATSON, SURVEYING AND ENGINEERING, P.C.
2. EXISTING TREE LOCATIONS ARE TAKEN FROM A SURVEY PREPARED BY BADEY & WATSON, SURVEYING AND ENGINEERING, P.C., TITLED "TREE SURVEY", REVISED 03/26/2018.
3. THE TREE LIST IS DEPICTED ON DRAWINGS C-711 & C-712.
4. TREE SYMBOLS ARE SHOWN TO GENERALLY REPRESENT THE RELATIVE SIZE OF THE TREE CANOPY AND ARE NOT INTENDED TO REPRESENT THE ACTUAL SIZE OF THE TREE CANOPY.
5. UPON TREE REMOVAL AND ROUGH GRADING, THE BARE SOIL SHALL BE PLANTED WITH A NATIVE SEED MEADOW MIX OF GRASSES AND WILD FLOWERS.

No.	Revision	Date	By

Previous Editions Obsolete

APPLICANT/OWNER:
PUTNAM SEABURY PARTNERS, L.P.
287 KING STREET
CHAPPAQUA, NY 10514

JMC Planning, Engineering, Landscape Architecture & Land Surveying, PLLC
JMC Site Development Consultants, LLC
John Meyer Consulting, Inc.
120 BEDFORD ROAD - ARMONK, NY 10504
voice 914.273.5225 - fax 914.273.2102
www.jmcpllc.com

TREE AND FOREST PRESERVATION PLAN 'B'

NORTHEAST INTERSTATE LOGISTICS CENTER
NY 312 & PUGSLEY ROAD
TOWN OF SOUTHEAST, NEW YORK

ANY ALTERATION OF PLANS, SPECIFICATIONS, PLATS AND REPORTS BEARING THE SEAL OF A LICENSED PROFESSIONAL ENGINEER OR LICENSED LAND SURVEYOR IS A VIOLATION OF SECTION 7209 OF THE NEW YORK STATE EDUCATION LAW, EXCEPT AS PROVIDED FOR BY SECTION 7209, SUBSECTION 2.

Drawn: KRM	Approved: RJP
Scale: 1" = 50'	
Date: 05/11/2018	
Project No: 14012	
MID-TBS-PRESERVE	TREE B
N_TBS-PRESERVE.dwg	
Drawing No: C-702	

NOT FOR CONSTRUCTION

COPYRIGHT © 2018 by JMC All Rights Reserved. No part of this document may be reproduced, stored in a retrieval system, or transmitted in any form or by means, electronic, mechanical, photocopying, recording or otherwise, without the prior written permission of JMC PLANNING, ENGINEERING, LANDSCAPE ARCHITECTURE & LAND SURVEYING, PLLC | JMC SITE DEVELOPMENT CONSULTANTS, LLC | JOHN MEYER CONSULTING, INC. (JMC). This submittal or portion thereof is the property of JMC and may be used only with the express permission of JMC and may not be used or copied for any other purpose.