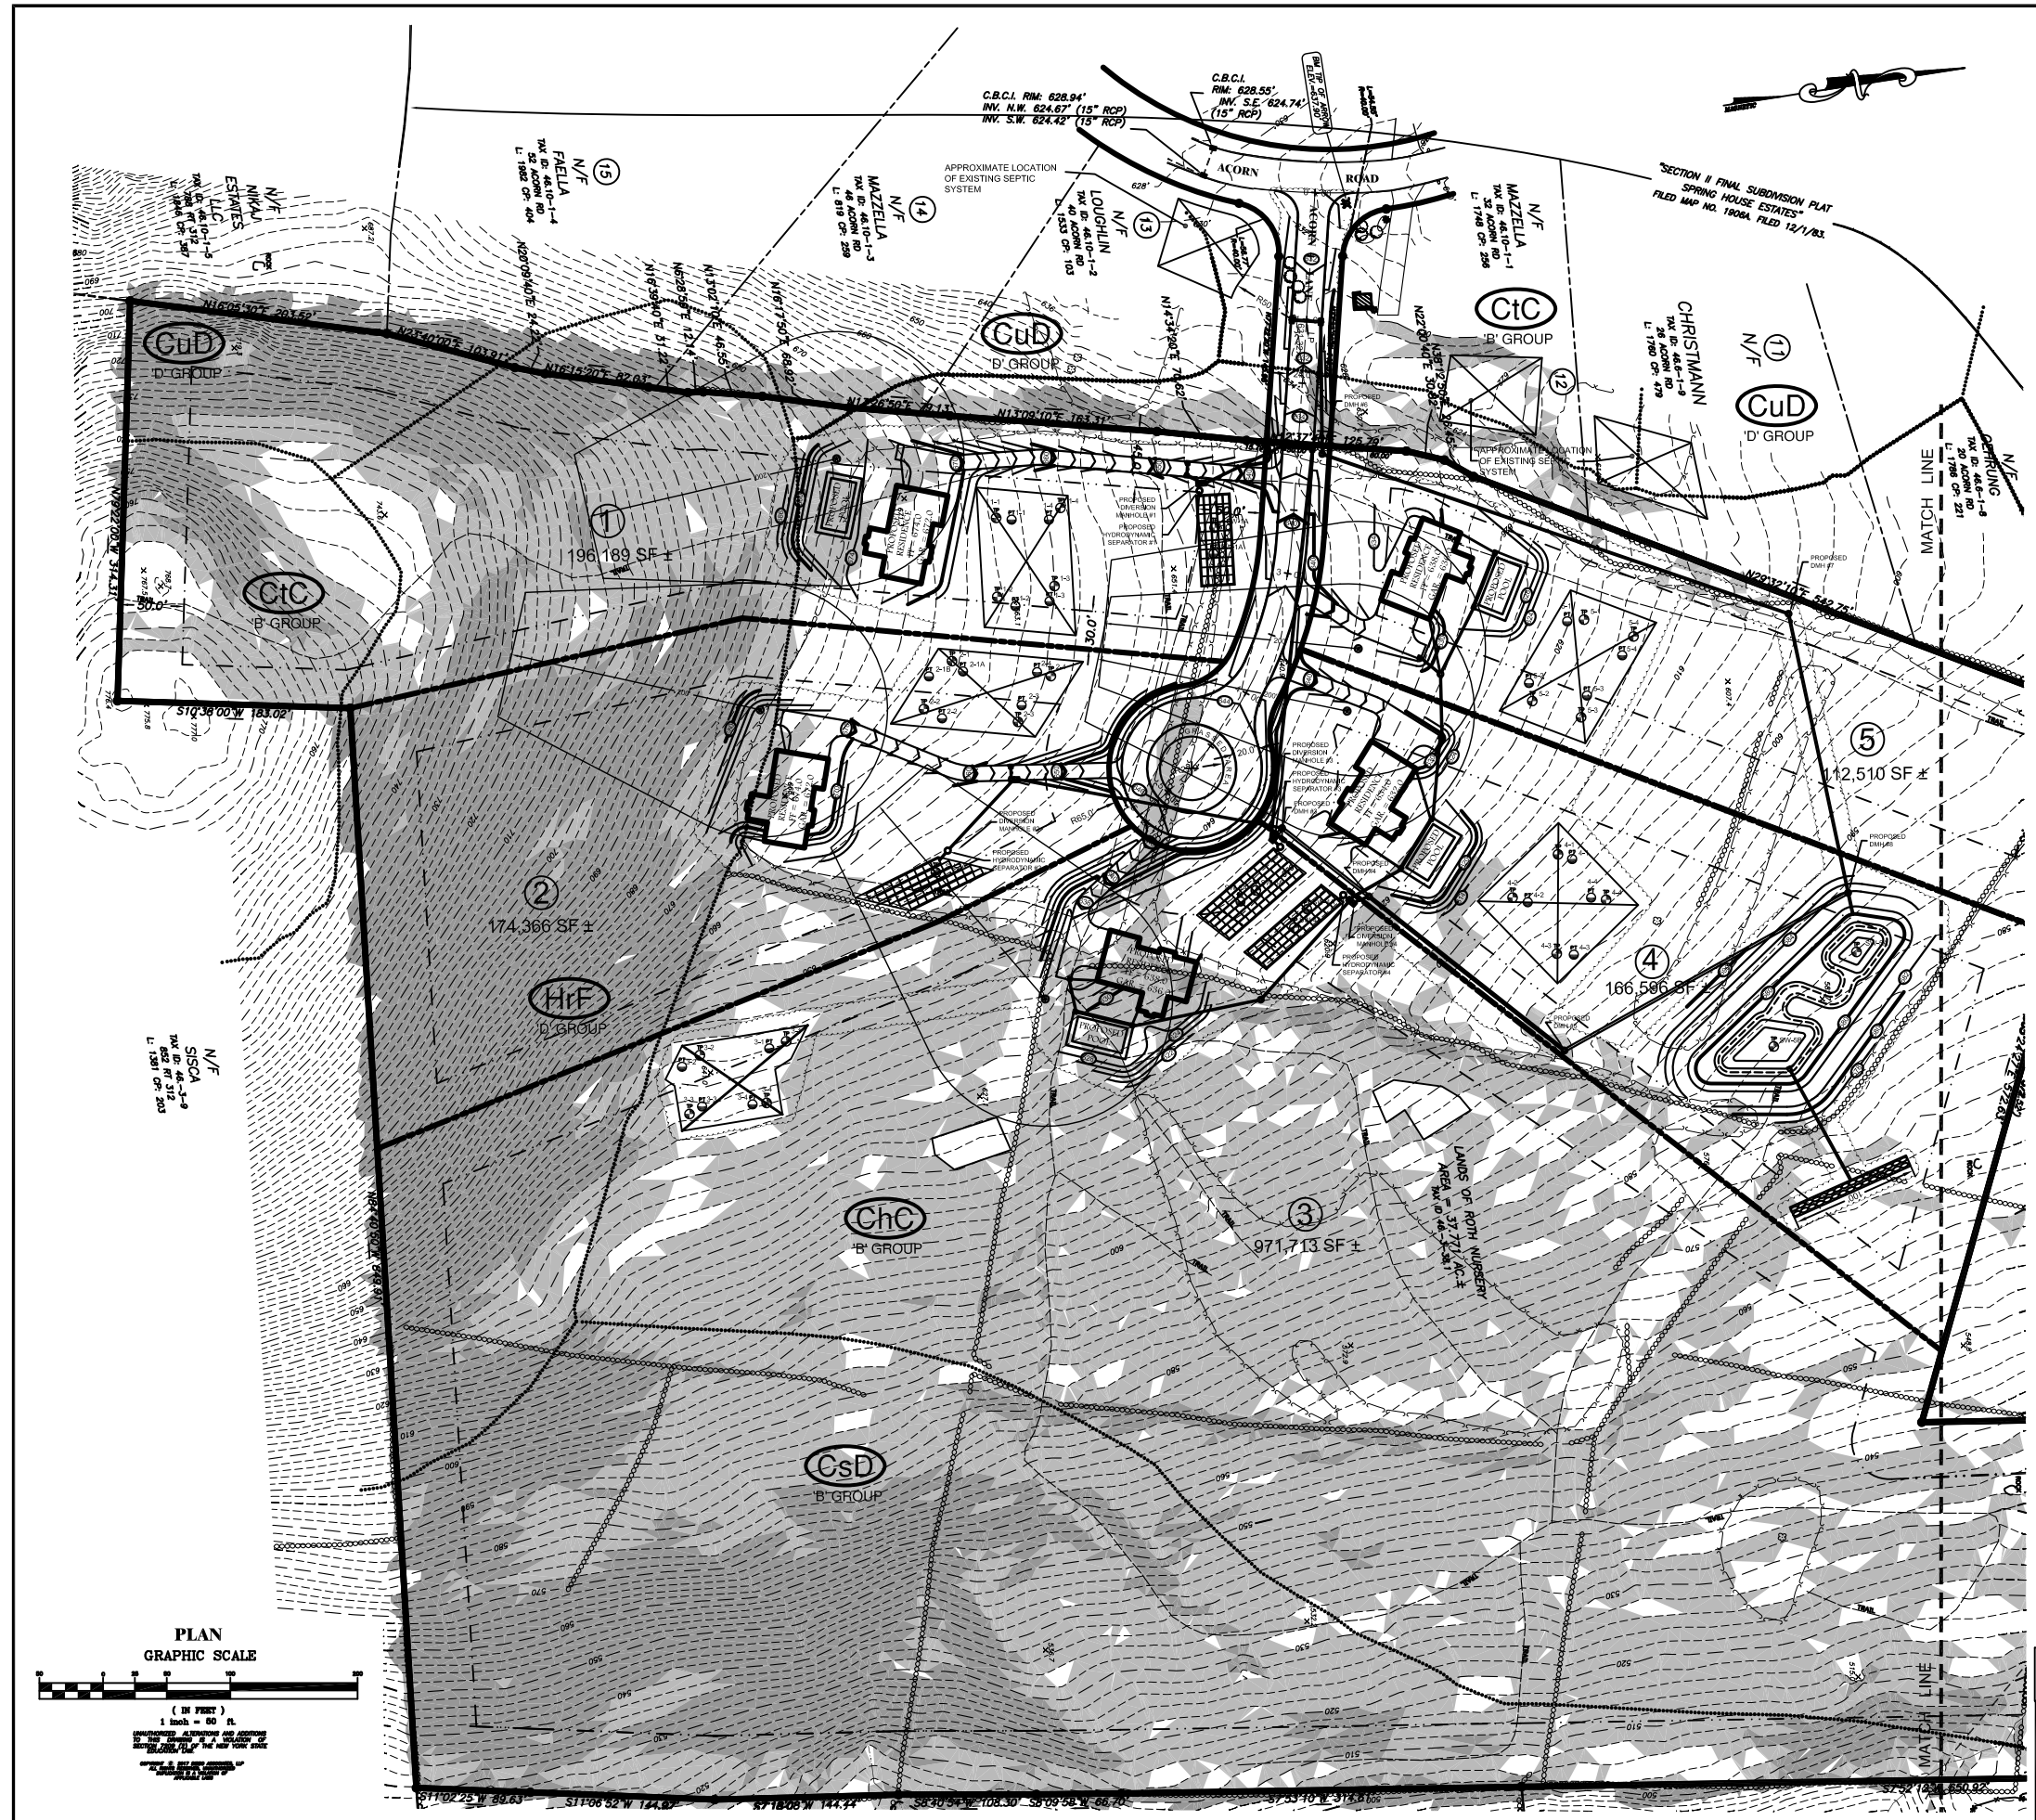
C.B.C.I. RIM: 628.94'
INV. N.W. 624.67' (15" RCP)
INV. S.W. 624.42' (15" RCP)
C.B.C.I.
RIM: 628.55'
INV. S.E. 624.74'
(15" RCP)
APPROXIMATE LOCATION OF EXISTING SEPTIC SYSTEM
ACORN ROAD
"SECTION II, FINAL SUBDIVISION PLAT SPRING HOUSE ESTATES" FILED MAP NO. 19068, FILED 12/1/83.
N/F NIKAU ESTATES LLC TAX ID: 46.10-1-4 L: 1748 CP: 307
N/F FAELLA TAX ID: 46.10-1-4 52 ACORN RD L: 1468 CP: 404
N/F MAZZELLA TAX ID: 46.10-1-3 48 ACORN RD L: 610 CP: 259
N/F LOUGHLIN TAX ID: 46.10-1-2 40 ACORN RD L: 533 CP: 103
N/F MAZZELLA TAX ID: 46.10-1-1 32 ACORN RD L: 1740 CP: 256
N/F CHRISTMANN TAX ID: 46.10-1-9 20 ACORN RD L: 1780 CP: 473
N/F SISCA TAX ID: 46.-3-9 468 RT 312 L: 1391 CP: 203
N/F PURLING TAX ID: 46.6-1-8 20 ACORN RD L: 1780 CP: 921
CuD 'D' GROUP
CtC 'B' GROUP
HrF 'D' GROUP
ChC 'B' GROUP
CsD 'B' GROUP
1 196,189 SF ±
2 174,366 SF ±
3 971,713 SF ±
4 166,596 SF ±
5 112,510 SF ±
LANDS OF ROTH NURSERY AREA IN R 37.77 AC ± 46.-3-3.1
MATCH LINE
PROPOSED DRIVE
PROPOSED DWELLING
PROPOSED GARAGE
PROPOSED DRIVEWAY
PROPOSED SEPTIC AREA
PROPOSED DIVISION MANHOLE #1
PROPOSED HYDRODYNAMIC SEPARATOR #1
PROPOSED DIVISION MANHOLE #2
PROPOSED HYDRODYNAMIC SEPARATOR #2
PROPOSED DIVISION MANHOLE #3
PROPOSED HYDRODYNAMIC SEPARATOR #3

SUBDIVISION PLAN

ROTH

291 FOGGINTOWN ROAD,
TOWN OF SOUTHEAST, PUTNAM COUNTY, NY

BIBBO ASSOCIATES, LLP
283 ROUTE 100 SUITE 203
SOMERS, NEW YORK 10589
TEL. 914 277 5805

DWG NO.	SP-2
SHT NO.	2 OF 4
DRN: BY:	RAL
DSGN / CHK:	RAL
FILE:	90
SCALE:	1" = 50'
DATE:	3-16-18

REVISIONS	DATE:	DESCRIPTION	BY/CK	DATE:	DESCRIPTION	BY/CK

LEGEND:

- EXISTING 2' CONTOUR
- EXISTING 10' CONTOUR
- PROPOSED 2' CONTOUR
- PROPOSED 10' CONTOUR
- PROPOSED DRILLED WELL
- SOIL DEEP TEST PIT
- PERCOLATION TEST
- PROPOSED HOUSE AND DRIVEWAY
- PROPOSED POOL
- PROPOSED SEPTIC AREA
- PROPOSED EDGE OF ROAD
- PROPOSED LOT LINE
- PROPOSED BUILDING SETBACK
- 100' WETLAND SETBACK
- EXISTING STONEWALL
- PROPOSED CATCH BASIN
- PROPOSED DRAIN MANHOLE
- PROPOSED DRAINAGE PIPE
- PROPOSED DISTURBANCE AREA

INSET MAP
SCALE 1"=150'

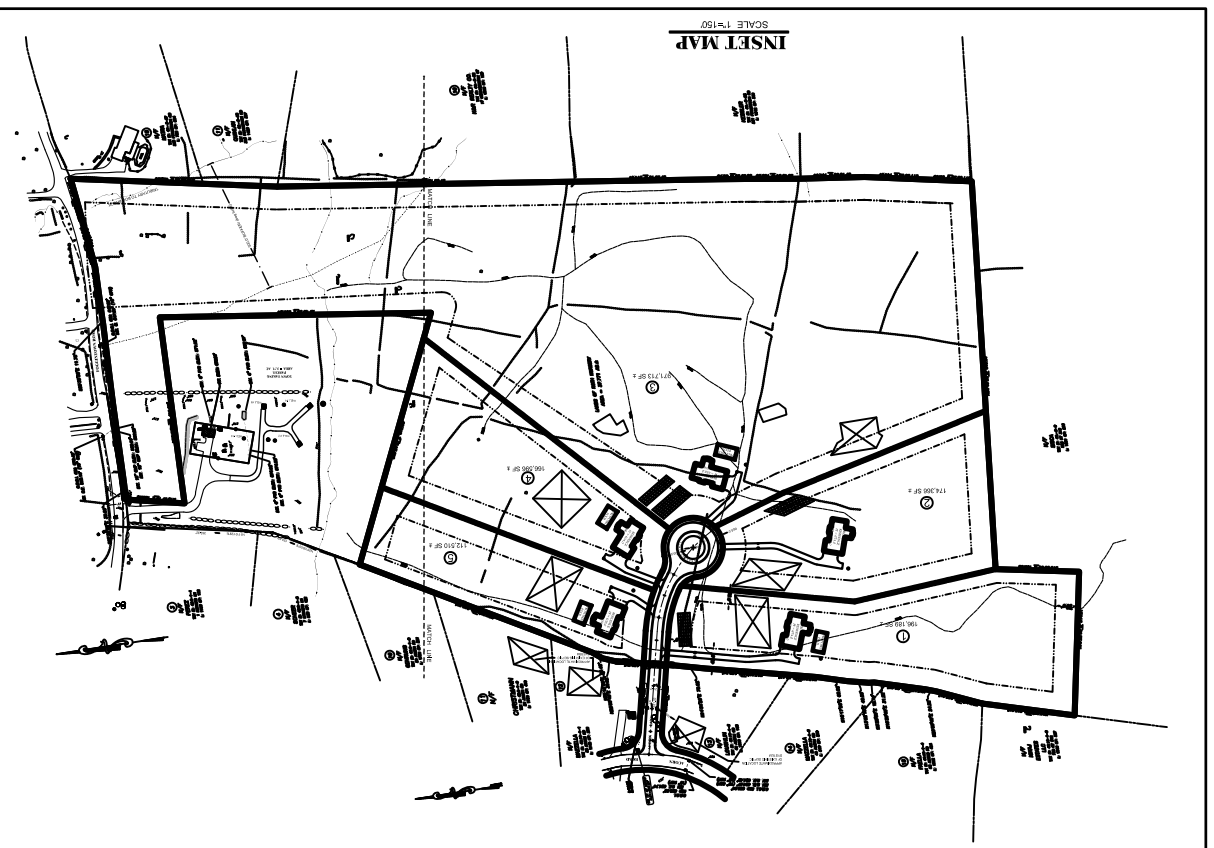

PLAN
GRAPHIC SCALE
(IN FEET)
1 inch = 60 ft.

STEEP SLOPES LEGEND:
SLOPE 15-25 %
SLOPE 25% +

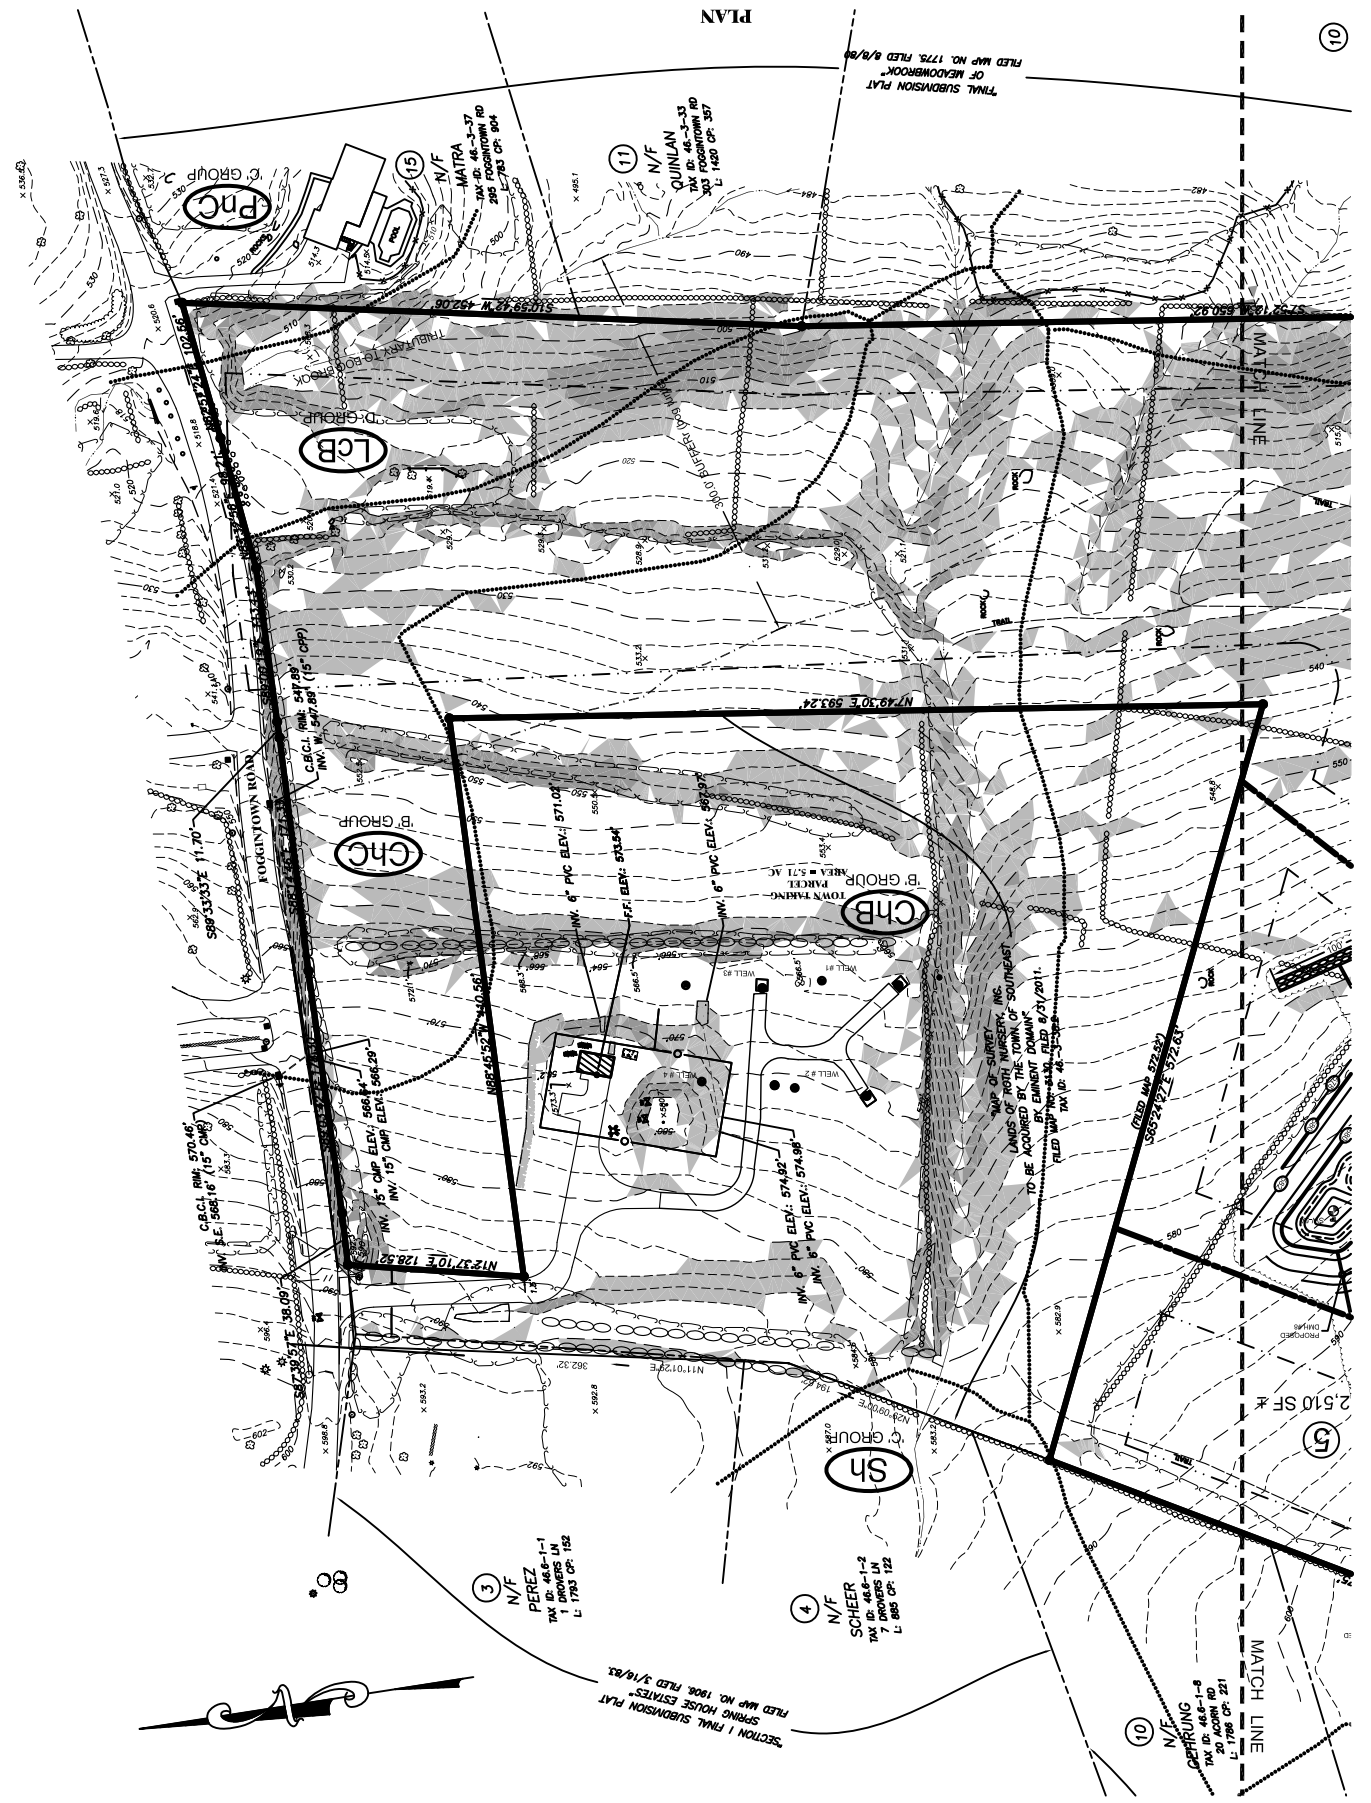
"SECTION 1 FINAL SUBDIVISION PLAT SPRING HOUSE ESTATES" FILED MAP NO. 1906, FILED 3/14/84.
S89°33'53"E 11.70'
N89°45'52"W 345.89'
N12°37'10"E 126.52'
S89°33'53"E 30.00'
N11°01'52"E
N7°49'30"E 593.24'

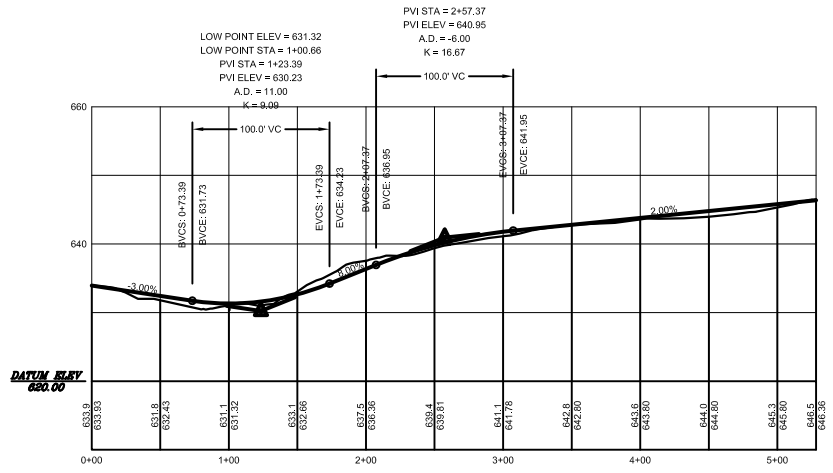

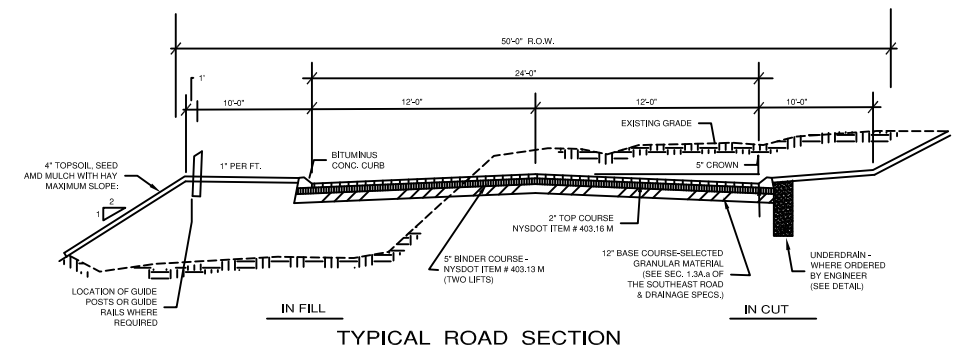

TYPICAL ROAD SECTION

N.T.S.

NOTES:

1. ALL ITEMS MUST CONFORM TO N.Y.DS.D.O.T. SPECIFICATIONS.

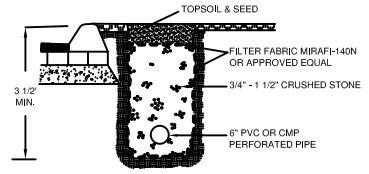

UNDERDRAIN

N.T.S.

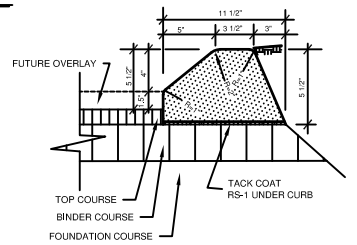

ASPHALT CURB DETAIL

N.T.S.

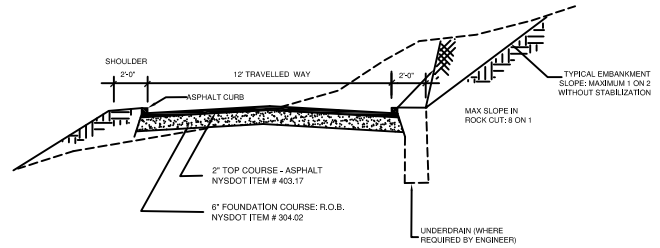

TYPICAL DRIVEWAY

N.T.S.

REVISIONS	DATE:	DESCRIPTION	BY/CK	DATE:	DESCRIPTION	BY/CK

STATE OF NEW YORK · JOSEPH J. BUSCHINI · LICENSED PROFESSIONAL ENGINEER · NO. 055283

JOSEPH BUSCHINI P.E.

ROAD PROFILE AND DETAILS

ROTH
291 FOGGINTOWN ROAD,
TOWN OF SOUTHEAST, PUTNAM COUNTY, NY

BIBBO ASSOCIATES, LLP
293 ROUTE 100 SUITE 203
SOMERS, NEW YORK 10589
TEL. 914 277 5805

DATE:	3-16-18
SCALE:	1" = 50'
FILE:	9G
DSGN / CHK:	RAL
DRN. BY:	RAL
SHT NO.	3 OF 4
DWG NO.	**RP**

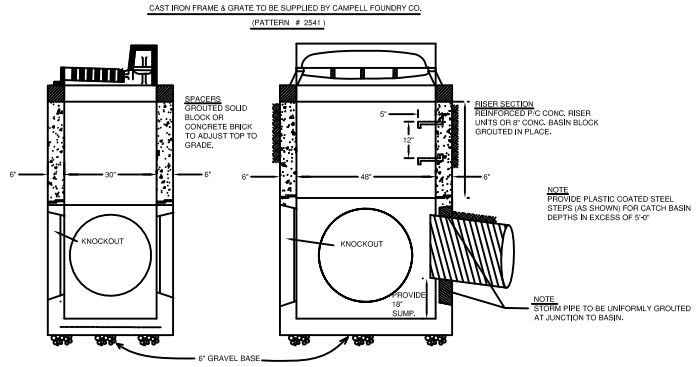

TYPICAL CATCH BASIN
N.T.S.

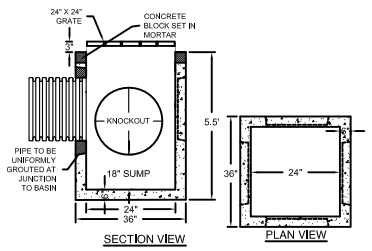

2' x 2' CATCH BASIN DETAIL
N.T.S.
(RESIDENTIAL DRAIN AS MANUFACTURED BY CONNECTICUT PRECAST CO.
H-20 LOADING REQUIRED)

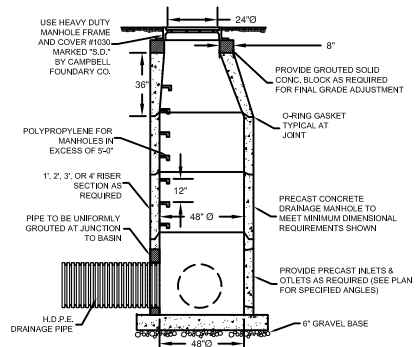

TYPICAL DRAINAGE MANHOLE
N.T.S.
HS-20-44 LOADING DESIGN REQUIRED

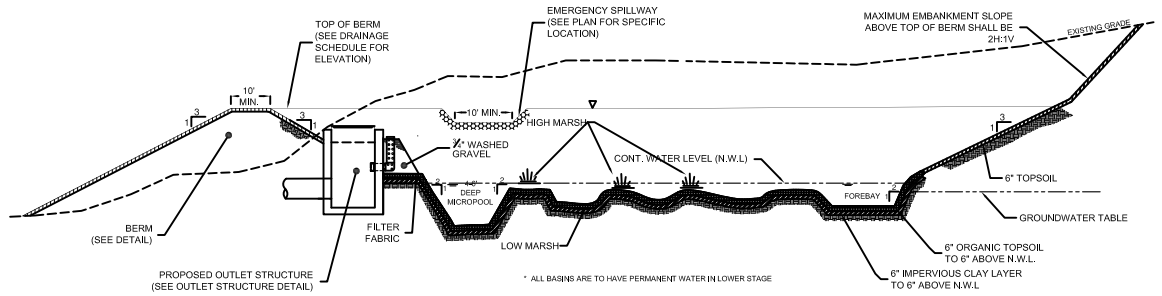

SECTION: TYPICAL POCKET WETLAND
N.T.S.

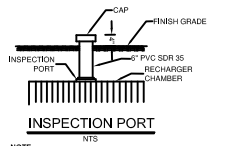

INSPECTION PORT
NTS

NOTE
AN INSPECTION PORT SHALL BE INSTALLED ON THE FIRST (INLET) CHAMBER OF EACH ROW

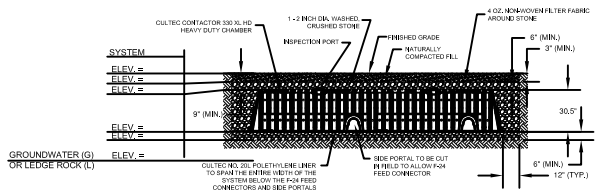

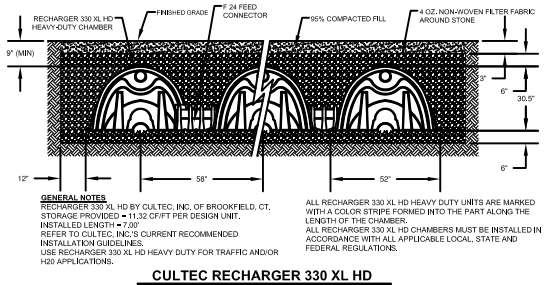

GENERAL NOTES
RECHARGER 330 XL HD BY CULTEC, INC. OF BROOKFIELD, CT.
STORAGE PROVIDED = 11.32 CF/FT PER DESIGN UNIT.
INSTALLED LENGTH = 7.00'
REFER TO CULTEC, INC.'S CURRENT RECOMMENDED INSTALLATION GUIDELINES.
USE RECHARGER 330 XL HD HEAVY DUTY FOR TRAFFIC AND/OR H20 APPLICATIONS.

ALL RECHARGER 330 XL HD HEAVY DUTY UNITS ARE MARKED WITH A COLOR STRIPE FORMED INTO THE PART ALONG THE LENGTH OF THE CHAMBER.
ALL RECHARGER 330 XL HD CHAMBERS MUST BE INSTALLED IN ACCORDANCE WITH ALL APPLICABLE LOCAL, STATE AND FEDERAL REGULATIONS.

CULTEC RECHARGER 330 XL HD
N.T.S.

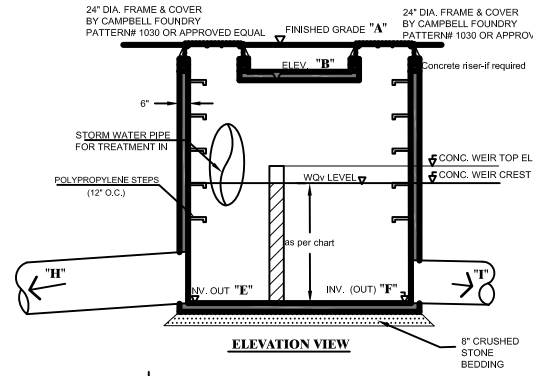

ELEVATION VIEW

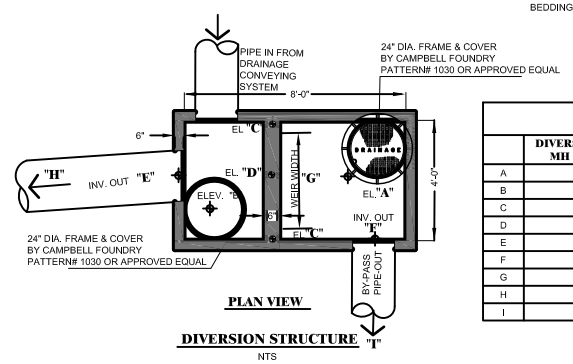

PLAN VIEW

DIVERSION STRUCTURE
NTS

DIVERSION STRUCTURE CHART				
	DIVERSION MH #1	DIVERSION MH #2	DIVERSION MH #3	DIVERSION MH #4
A				
B				
C				
D				
E				
F				
G				
H				
I				

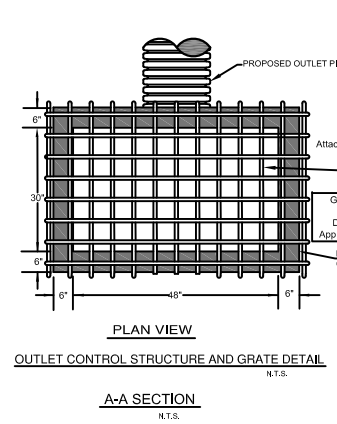

PLAN VIEW

OUTLET CONTROL STRUCTURE AND GRATE DETAIL
N.T.S.

A-A SECTION
N.T.S.

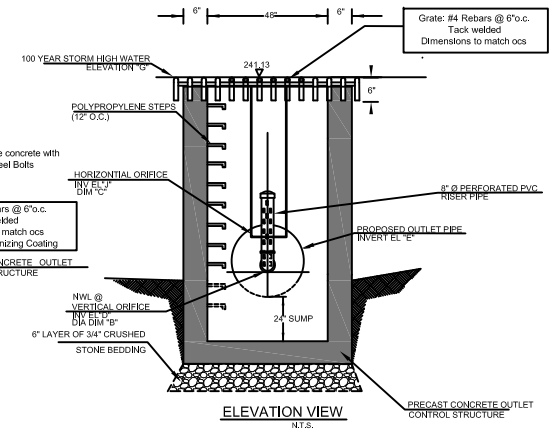

ELEVATION VIEW
N.T.S.

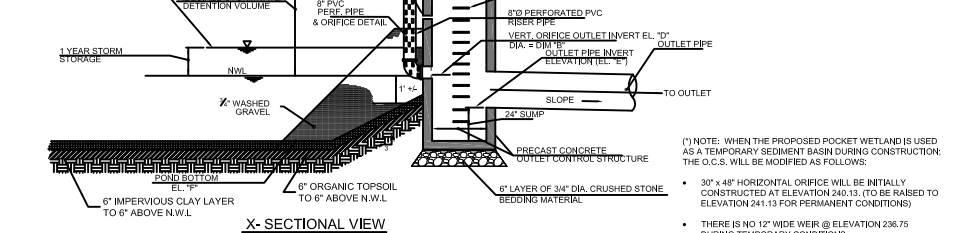

X- SECTIONAL VIEW
N.T.S.

(*) NOTE: WHEN THE PROPOSED POCKET WETLAND IS USED AS A TEMPORARY SEDIMENT BASIN DURING CONSTRUCTION; THE O.C.S. WILL BE MODIFIED AS FOLLOWS:

- 30" x 48" HORIZONTAL ORIFICE WILL BE INITIALLY CONSTRUCTED AT ELEVATION 240.13, (TO BE RAISED TO ELEVATION 241.13 FOR PERMANENT CONDITIONS)
- THERE IS NO 12" WIDE WEIR @ ELEVATION 236.75 DURING TEMPORARY CONDITIONS

STORMWATER TREATMENT BASIN	FUNCTION	ELEVATIONS									DIMENSIONS		OUTLET PIPE		
		EL."A" T.O.B.	EL."B" GRATE	EL."C" CAP	EL."D" ORIFICE	EL."E" CULVERT	EL."F" BOTTOM	EL."G" 100-YR	EL."I" ENGL SPWY.	EL."I" WQV	EL."J"	DIM."B" ORIFICE (Ø INCH)	DIM."C" WEIR	DIA/MATERIAL (INCH)	SLOPE (FT./ FT)	LENGTH (LF)
POCKET WETLAND	DETENTION AND STORMWATER QUALITY															

POCKET WETLAND OUTLET CONTROL CONFIGURATION
N.T.S.

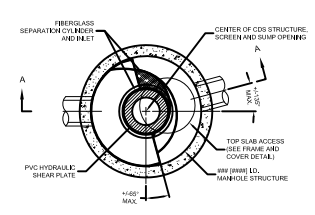

PLAN VIEW
N.T.S.

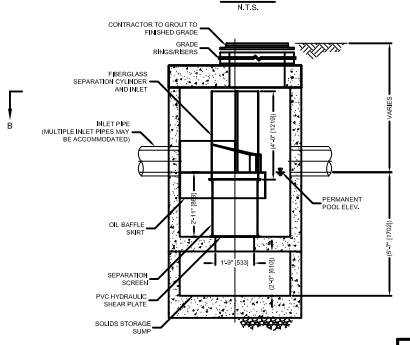
CONTRACTOR TO GROUT TO FINISHED GRADE
GRADE RINGS/RISERS
FIBERGLASS SEPARATION CYLINDER AND INLET
INLET PIPE (MULTIPLE INLET PIPES MAY BE ACCOMMODATED)
OIL BAFFLE SHIRT
SEPARATION SCREEN
PVC HYDRAULIC SHEAR PLATE
SOLIDS STORAGE SUMP
PERMANENT POOL ELEV.
VARIES
24.0" (610)
